Sarah A.

Love & Realestate 04/27/2020

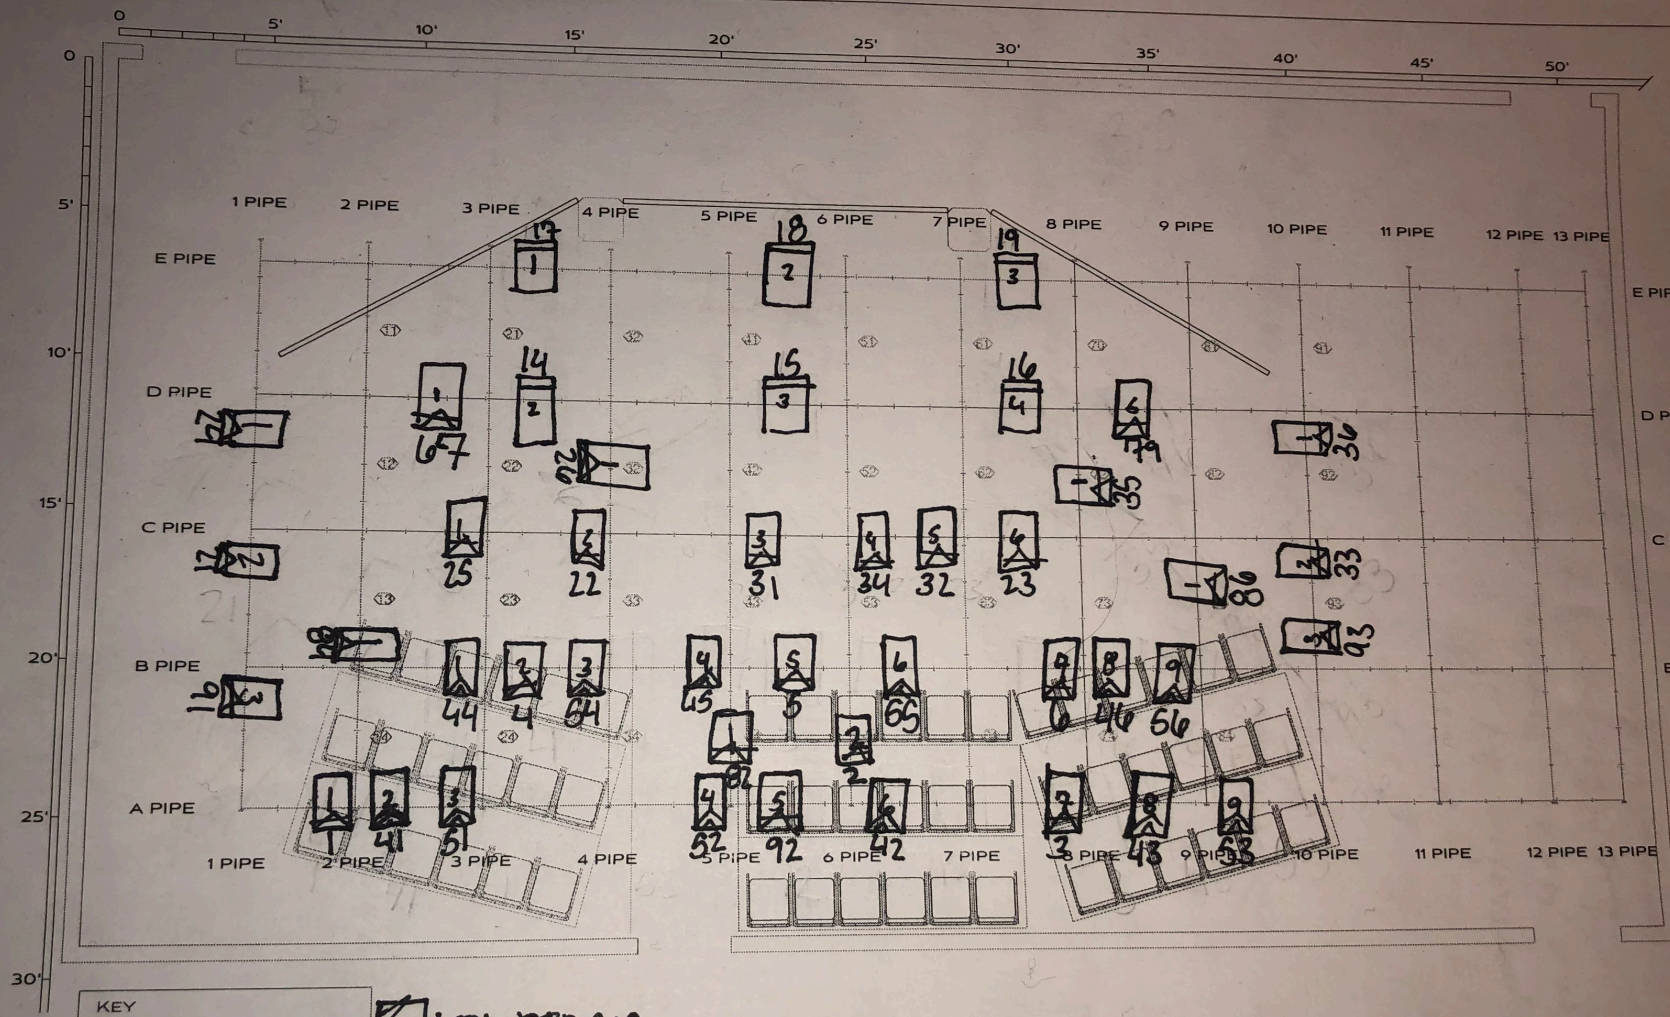

KEY

S4 LeKo 50°

S4 LeKo 36°

~~LED PAR 60°~~

LED Par 60°

1 LOVE & REAL ESTATE
SCALE: 1/4" = 1'-0"

NOTE: ALLL UNITS ON 1'-6" CENTERS UNLESS NOTED

THIS DRAWING REPRESENTS VISUAL CONCEPTS AND CONSTRUCTION SUGGESTIONS ONLY. IT DOES NOT REPLACE THE KNOWLEDGE AND ADVICE OF A LICENSED STRUCTURAL ENGINEER. THE DESIGNER IS UNQUALIFIED TO DETERMINE THE STRUCTURAL APPROPRIATENESS OF THIS DESIGN AND WILL NOT ASSUME RESPONSIBILITY FOR IMPROPER ENGINEERING OR USE.

LOVE & RE 20-1	LOVE & REAL ESTATE
	OPEN SPACE THEATER SARAH LAWRENCE COLLEGE LIGHT PLOT VER DESIGN: SCALE: REFER TO SCALE BAR DATE:

Magic Sheet Love & Real Estate Servant.

4 5 6
1 2 3

↑

0 Frontlight N/C

17 18 19
14 15 16

↓

20 Backlight N/C

24 25 26
21 22 23

←

30 Sidelight Left N/C

34 35 36
31 32 33

→

40 Sidelight Right N/C

44 45 46
41 42 43

↑

50 Red Frontlight 106

54 55 56
51 52 53

↑

60 Pink Frontlight 111

67

↑

70 Green Frontlight 322

79

↑

80 Purple Frontlight 48

84 86
82

↑

90 Blue Frontlight 281

91 92 93
SPOT

100 Spots N/C

SARAH ADAMS
LOVE AND REAL ESTATE
04-10-2020
706-201-4221 sadams@gm.slc.edu

CH #	ADR	POS	U#	INSTRUMENT TYPE	PURPOSE	COLOR
1		A Pipe	1	Source 4 Leko 50 deg	DSR (FRONT)	N/C
2		6 Pipe	2	Source 4 Leko 50 deg	DSC (FRONT)	N/C
3		A Pipe	7	Source 4 Leko 50 deg	DSL(FRONT)	N/C
4		B Pipe	2	Source 4 Leko 50 deg	CSR (FRONT)	N/C
5		B Pipe	5	Source 4 Leko 50 deg	CS (FRONT)	N/C
6		B Pipe	7	Source 4 Leko 50 deg	CSL (FRONT)	N/C
14		D Pipe	2	Source 4 Leko 36 deg	CSR (BACK)	N/C
15		D Pipe	3	Source 4 Leko 36 deg	CS (BACK)	N/C
16		D Pipe	4	Source 4 Leko 36 deg	CSL (BACK)	N/C
17		E Pipe	1	Source 4 Leko 50 deg	USR (BACK)	N/C
18		E Pipe	2	Source 4 Leko 50 deg	USC (BACK)	N/C
19		E Pipe	3	Source 4 Leko 50 deg	USL (BACK)	N/C
21		1 Pipe	2	Source 4 Leko 50 deg	DSR (LEFT SIDE)	N/C
22		C Pipe	2	Source 4 Leko 50 deg	DSC (LEFT SIDE)	N/C
23		C Pipe	6	Source 4 Leko 50 deg	DSL (LEFT SIDE)	N/C
24		1 Pipe	1	Source 4 Leko 50 deg	CSR (LEFT SIDE)	N/C
25		C Pipe	1	Source 4 Leko 50 deg	CS (LEFT SIDE)	N/C
26		4 Pipe	1	Source 4 Leko 50 deg	CSL (LEFT SIDE)	N/C
31		C Pipe	3	Source 4 Leko 50 deg	DSR (RIGHT SIDE)	N/C
32		C Pipe	5	Source 4 Leko 50 deg	DSC (RIGHT SIDE)	N/C
33		10 Pipe	1	Source 4 Leko 50 deg	DSL (RIGHT SIDE)	N/C
34		C Pipe	4	Source 4 Leko 50 deg	CSR (RIGHT SIDE)	N/C

35		8 Pipe	1	Source 4 Leko 50 deg	CS (RIGHT SIDE)	N/C
36		10 Pipe	1	Source 4 Leko 50 deg	CSL (RIGHT SIDE)	N/C
41		A Pipe	2	Chauvet COLORdash LED Par 50 deg	DSR (FRONT)	L 106
42		A Pipe	6	Chauvet COLORdash LED Par 50 deg	DSC (FRONT)	L 106
43		A Pipe	8	Chauvet COLORdash LED Par 50 deg	DSL(FRONT)	L 106
44		B Pipe	1	Chauvet COLORdash LED Par 50 deg	CSR (FRONT)	L 106
45		B Pipe	4	Chauvet COLORdash LED Par 50 deg	CS (FRONT)	L 106
46		B Pipe	8	Chauvet COLORdash LED Par 50 deg	CSL (FRONT)	L 106
51		A Pipe	3	Chauvet COLORdash LED Par 50 deg	DSR (FRONT)	L 111
52		A Pipe	4	Chauvet COLORdash LED Par 50 deg	DSC (FRONT)	L 111
53		A Pipe	9	Chauvet COLORdash LED Par 50 deg	DSL(FRONT)	L 111
54		B Pipe	3	Chauvet COLORdash LED Par 50 deg	CSR (FRONT)	L 111
55		B Pipe	6	Chauvet COLORdash LED Par 50 deg	CS (FRONT)	L 111
56		B Pipe	9	Chauvet COLORdash LED Par 50 deg	CSL (FRONT)	L 111
67		D Pipe	1	Source 4 Leko 50 deg	USR (BACK)	L 322
79		D Pipe	6	Source 4 Leko 50 deg	USR (BACK)	L 48
82		5 Pipe	1	Source 4 Leko 50 deg	DSC (FRONT)	L 281
84		2 Pipe	1	Source 4 Leko 50 deg	CSR (FRONT)	L 281
86		9 Pipe	1	Source 4 Leko 50 deg	CSL (FRONT)	L 281
91		B Pipe	3	Source 4 Leko 50 deg	SPOT	N/C
92		A Pipe	5	Source 4 Leko 50 deg	SPOT	N/C
93		10 Pipe	3	Source 4 Leko 50 deg	SPOT	N/C

Sarah Adams	
Love and Realestate	
04/29/2020	
Lights:	Number:
Source 4 Leko 50 deg	35
Source 4 Leko 36 deg	5
Chauvet COLORdash LED Par 50 deg	10
Note: C Clamp and Safety should be included with light	
Console:	
ETC Ion 600	2
Others:	
Male Edison Adapter	15
Female Edison Adapter	15
Extension Cord Edison	15
Cube Tap	15
Tie Line	1large spool
Cable:	
DMX:	
5ft	15
25ft	25
Power (Stage Pin):	
10ft	15
20ft	20
25ft	25
50ft	30